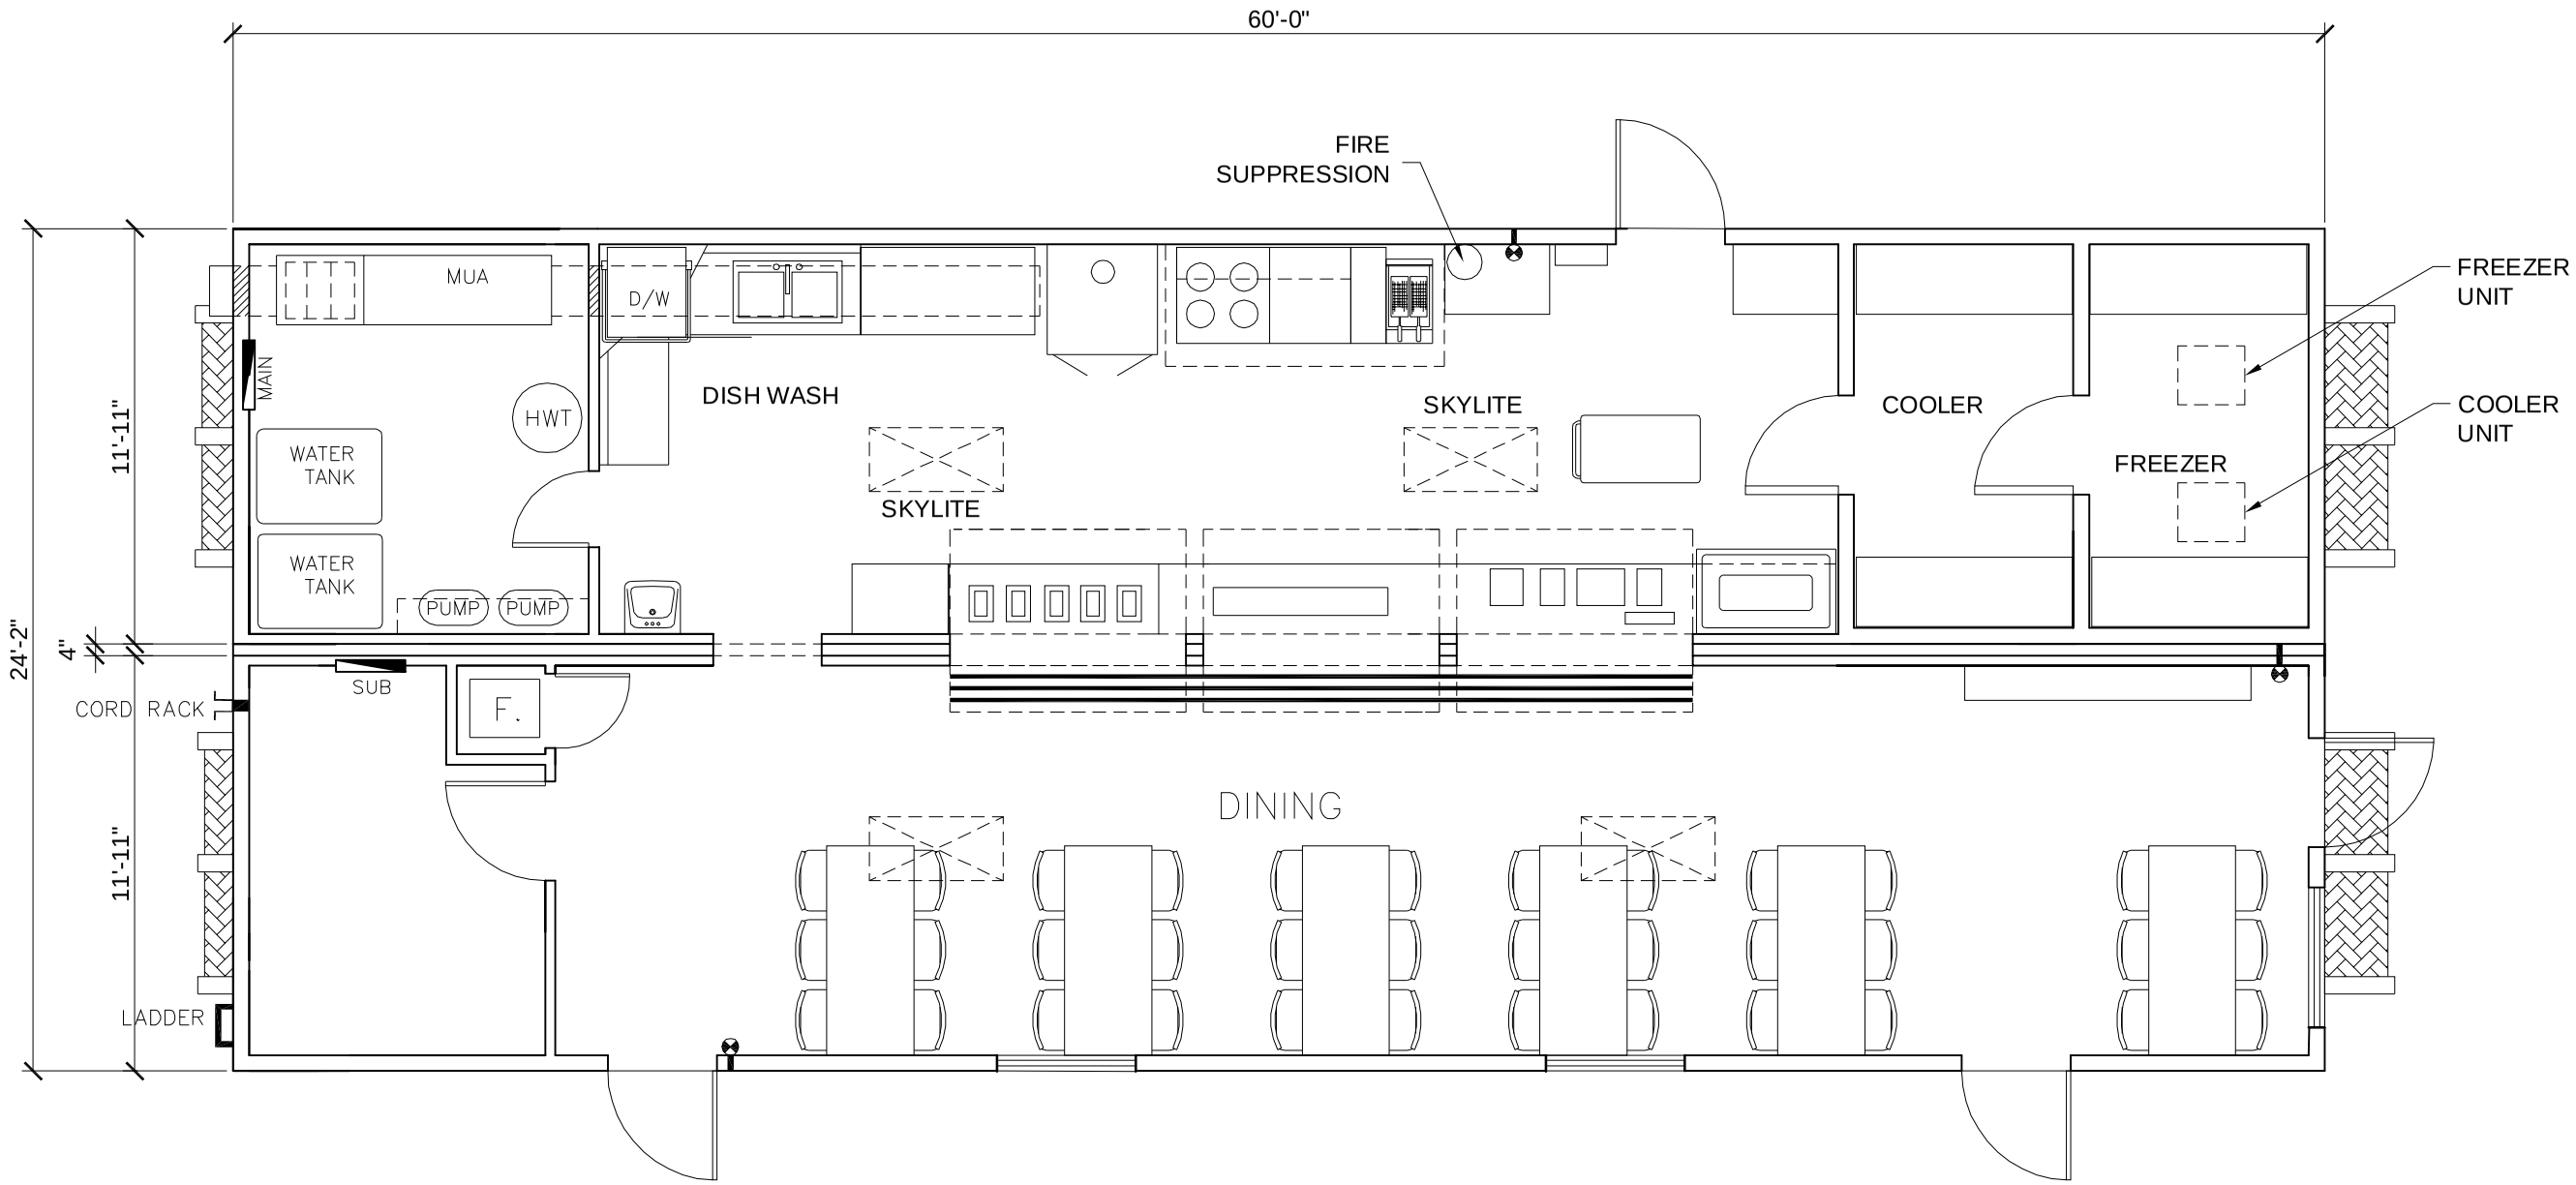

1 A-1 2 UNITS KITCHEN / DINER

SCALE: N.T.S.

211

Plotted: 21-Sep-10

G.N.S. INDUSTRIAL TRAILER SERVICES LTD

Client: GNS Industrial Trailer Services Ltd.	Project: 2 UNITS KITCHEN / DINER	Drawn By: Branko L.	Drawing: A-1
Date: September 21, 2010	Drawing: MAIN FLOOR PLAN	Checked By: Howard B.	
File: TYPICAL UNITS		Scale: AS SHOWN	
		Dimensions: INCHES	